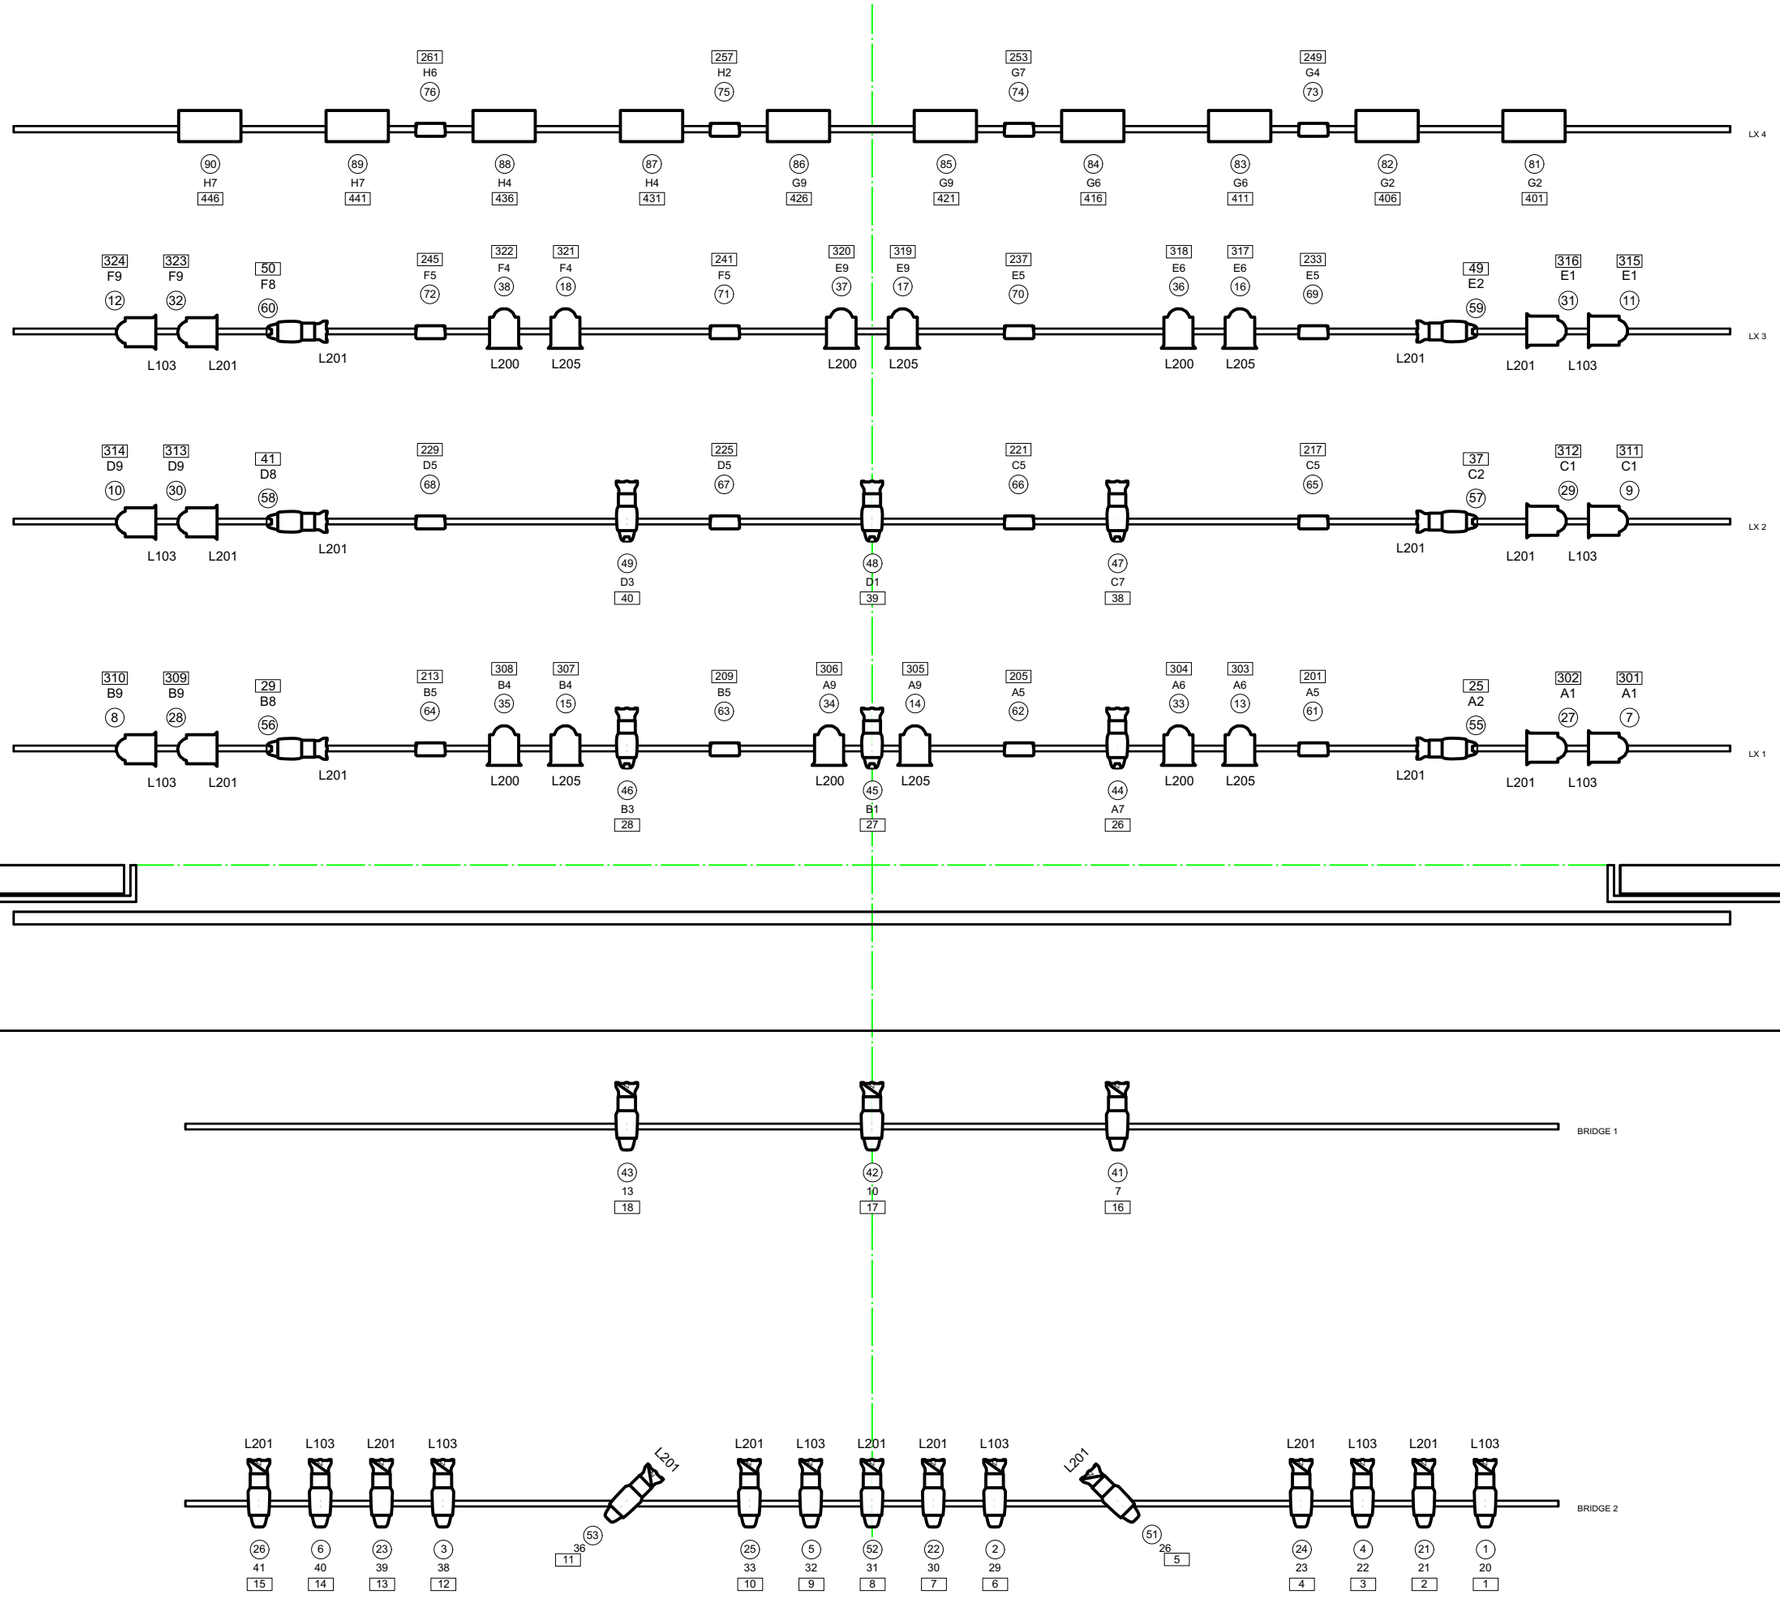

TOM WILLIS
lighting design
+61 403 990 695 | tom.willis.lx@me.com | willislighting.com

This drawing contains visual concepts and construction suggestions only.

The lighting designer is solely responsible for the appearance of the production, not it's safety. The designer will promptly correct any specification found to be incompatible by the Producer with proper safety precautions.

The Producer will indemnify, defend, save and hold the designer harmless from and against any or all liability, costs or fees whatsoever which they may suffer by reason of the designs furnished hereunder.

Finally, the Producer agrees to carry comprehensive general liability insurance applicable to any claims that might arise due to any work performed under this agreement.

Symbols

- Source 4 15/30°
- Source 4 Jnr 25/50°
- LED Fresnel WW
- LED Par RGBA
- LED Cyc RGBWA

Key

Color

Channel

Patch No.

DMX

PLEASE NOTE: ALL FRESNELS, PARS AND CYC UNITS IN THE STANDARD RIG ARE NOW LED AND ARE ONLY TO BE POWERED USING THE DEDICATED LED DISTRO.

PLUGGING ANY OF THESE UNITS INTO STANDARD DIMMERS WILL RESULT IN DAMAGE TO THE UNITS.

NO LED UNITS ARE TO BE MOVED FROM STANDARD POSITION OR RECONFIGURED WITHOUT THE EXPRESS PERMISSION OF BPACC MANAGEMENT.

STANDARD RIG MUST BE FULLY RE-INSTATED AT THE END OF EACH PRODUCTION. FAILURE TO DO SO WILL RESULT IN ADDITIONAL CHARGES TO HIRER.

FOR FURTHER ENQUIRIES REGARDING THESE NEW UNITS, CONTACT TOM WILLIS ON 0403 990 695.

REVISIONS

V.1	Rig upgraded - new fresnels and cyc units added	06.06.2017
V.1.1	Updated patch, dmx and channel numbers	16.06.2017

2017 STANDARD RIG

SCALE: 1:50 @ A3	VERSION 1
PLOT DATE: 16/06/17	DWG 1 of 1
DRAWN BY: TW VWX 2017	